DATE	PROJECT NO.	SHEET NO.
TBA	NCPD-I-69(3)	3

TENNESSEE D.O.T.
DESIGN DIVISION
FILE NO.

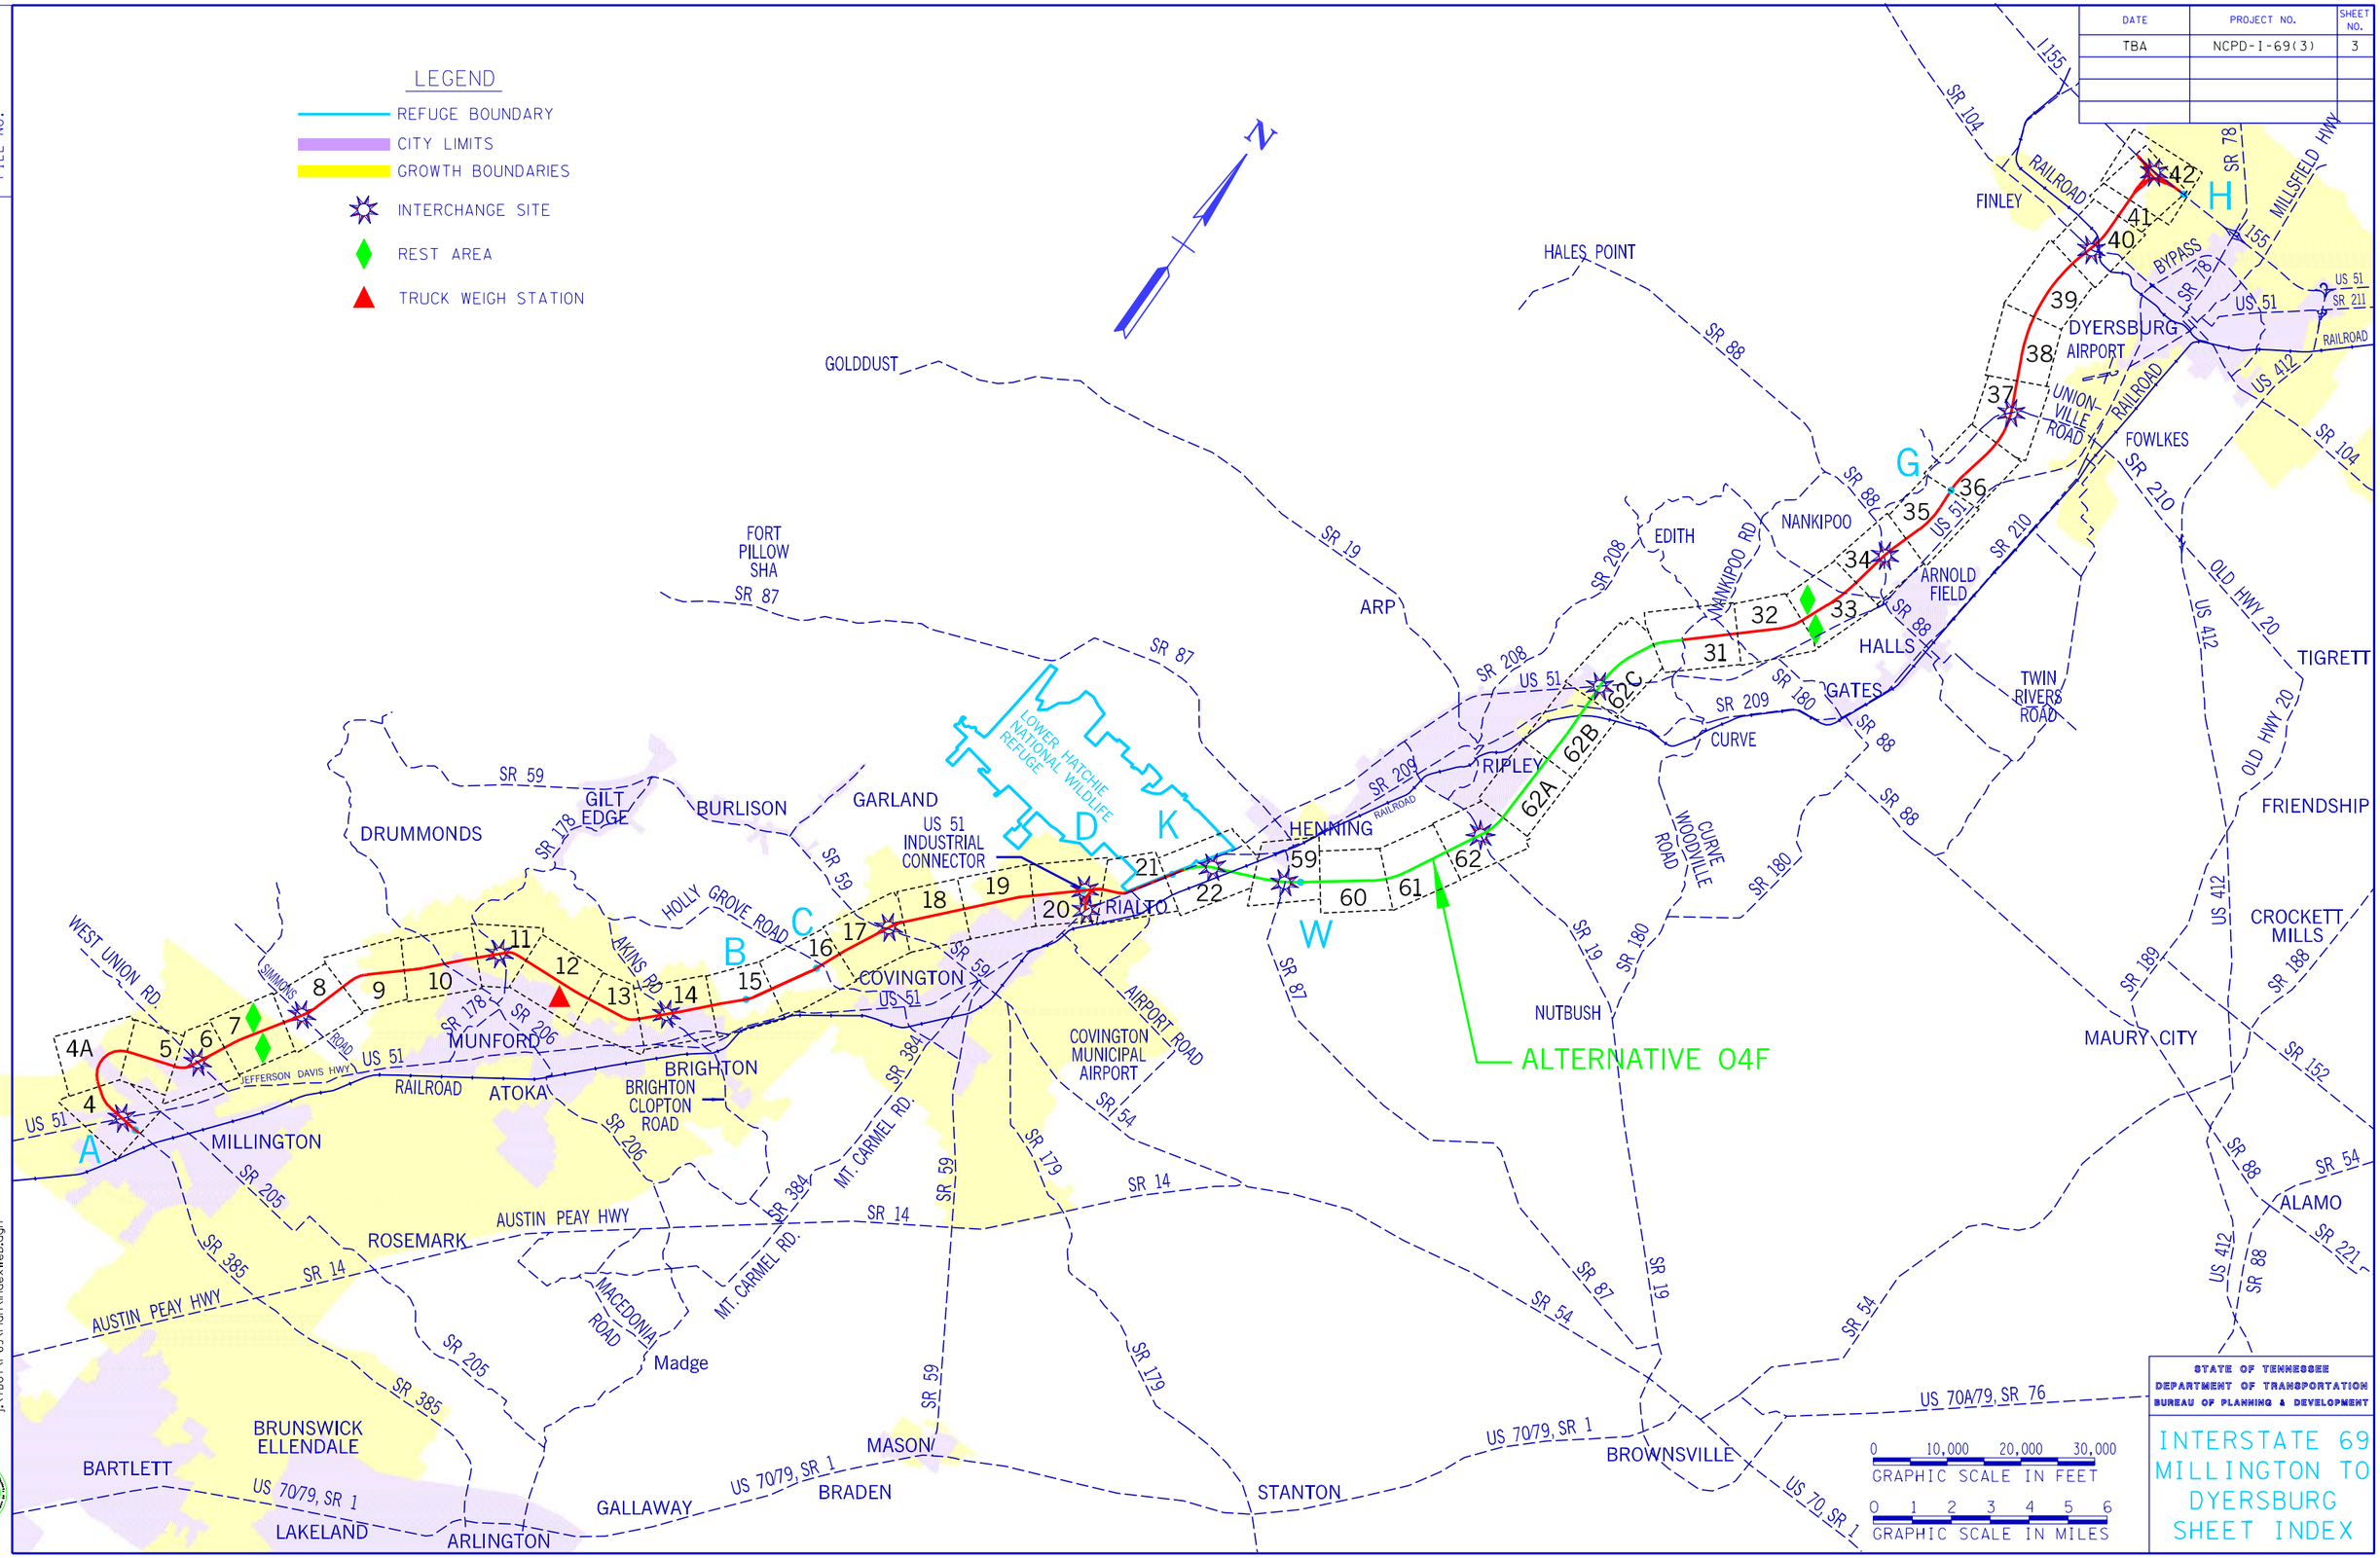

STATE OF TENNESSEE
DEPARTMENT OF TRANSPORTATION
BUREAU OF PLANNING & DEVELOPMENT

INTERSTATE 69
MILLINGTON TO
DYERSBURG
SHEET INDEX

10/30/2008
j:\TDOT\I-69\Plan\IndexWeb.dgn

Survey & Design Division